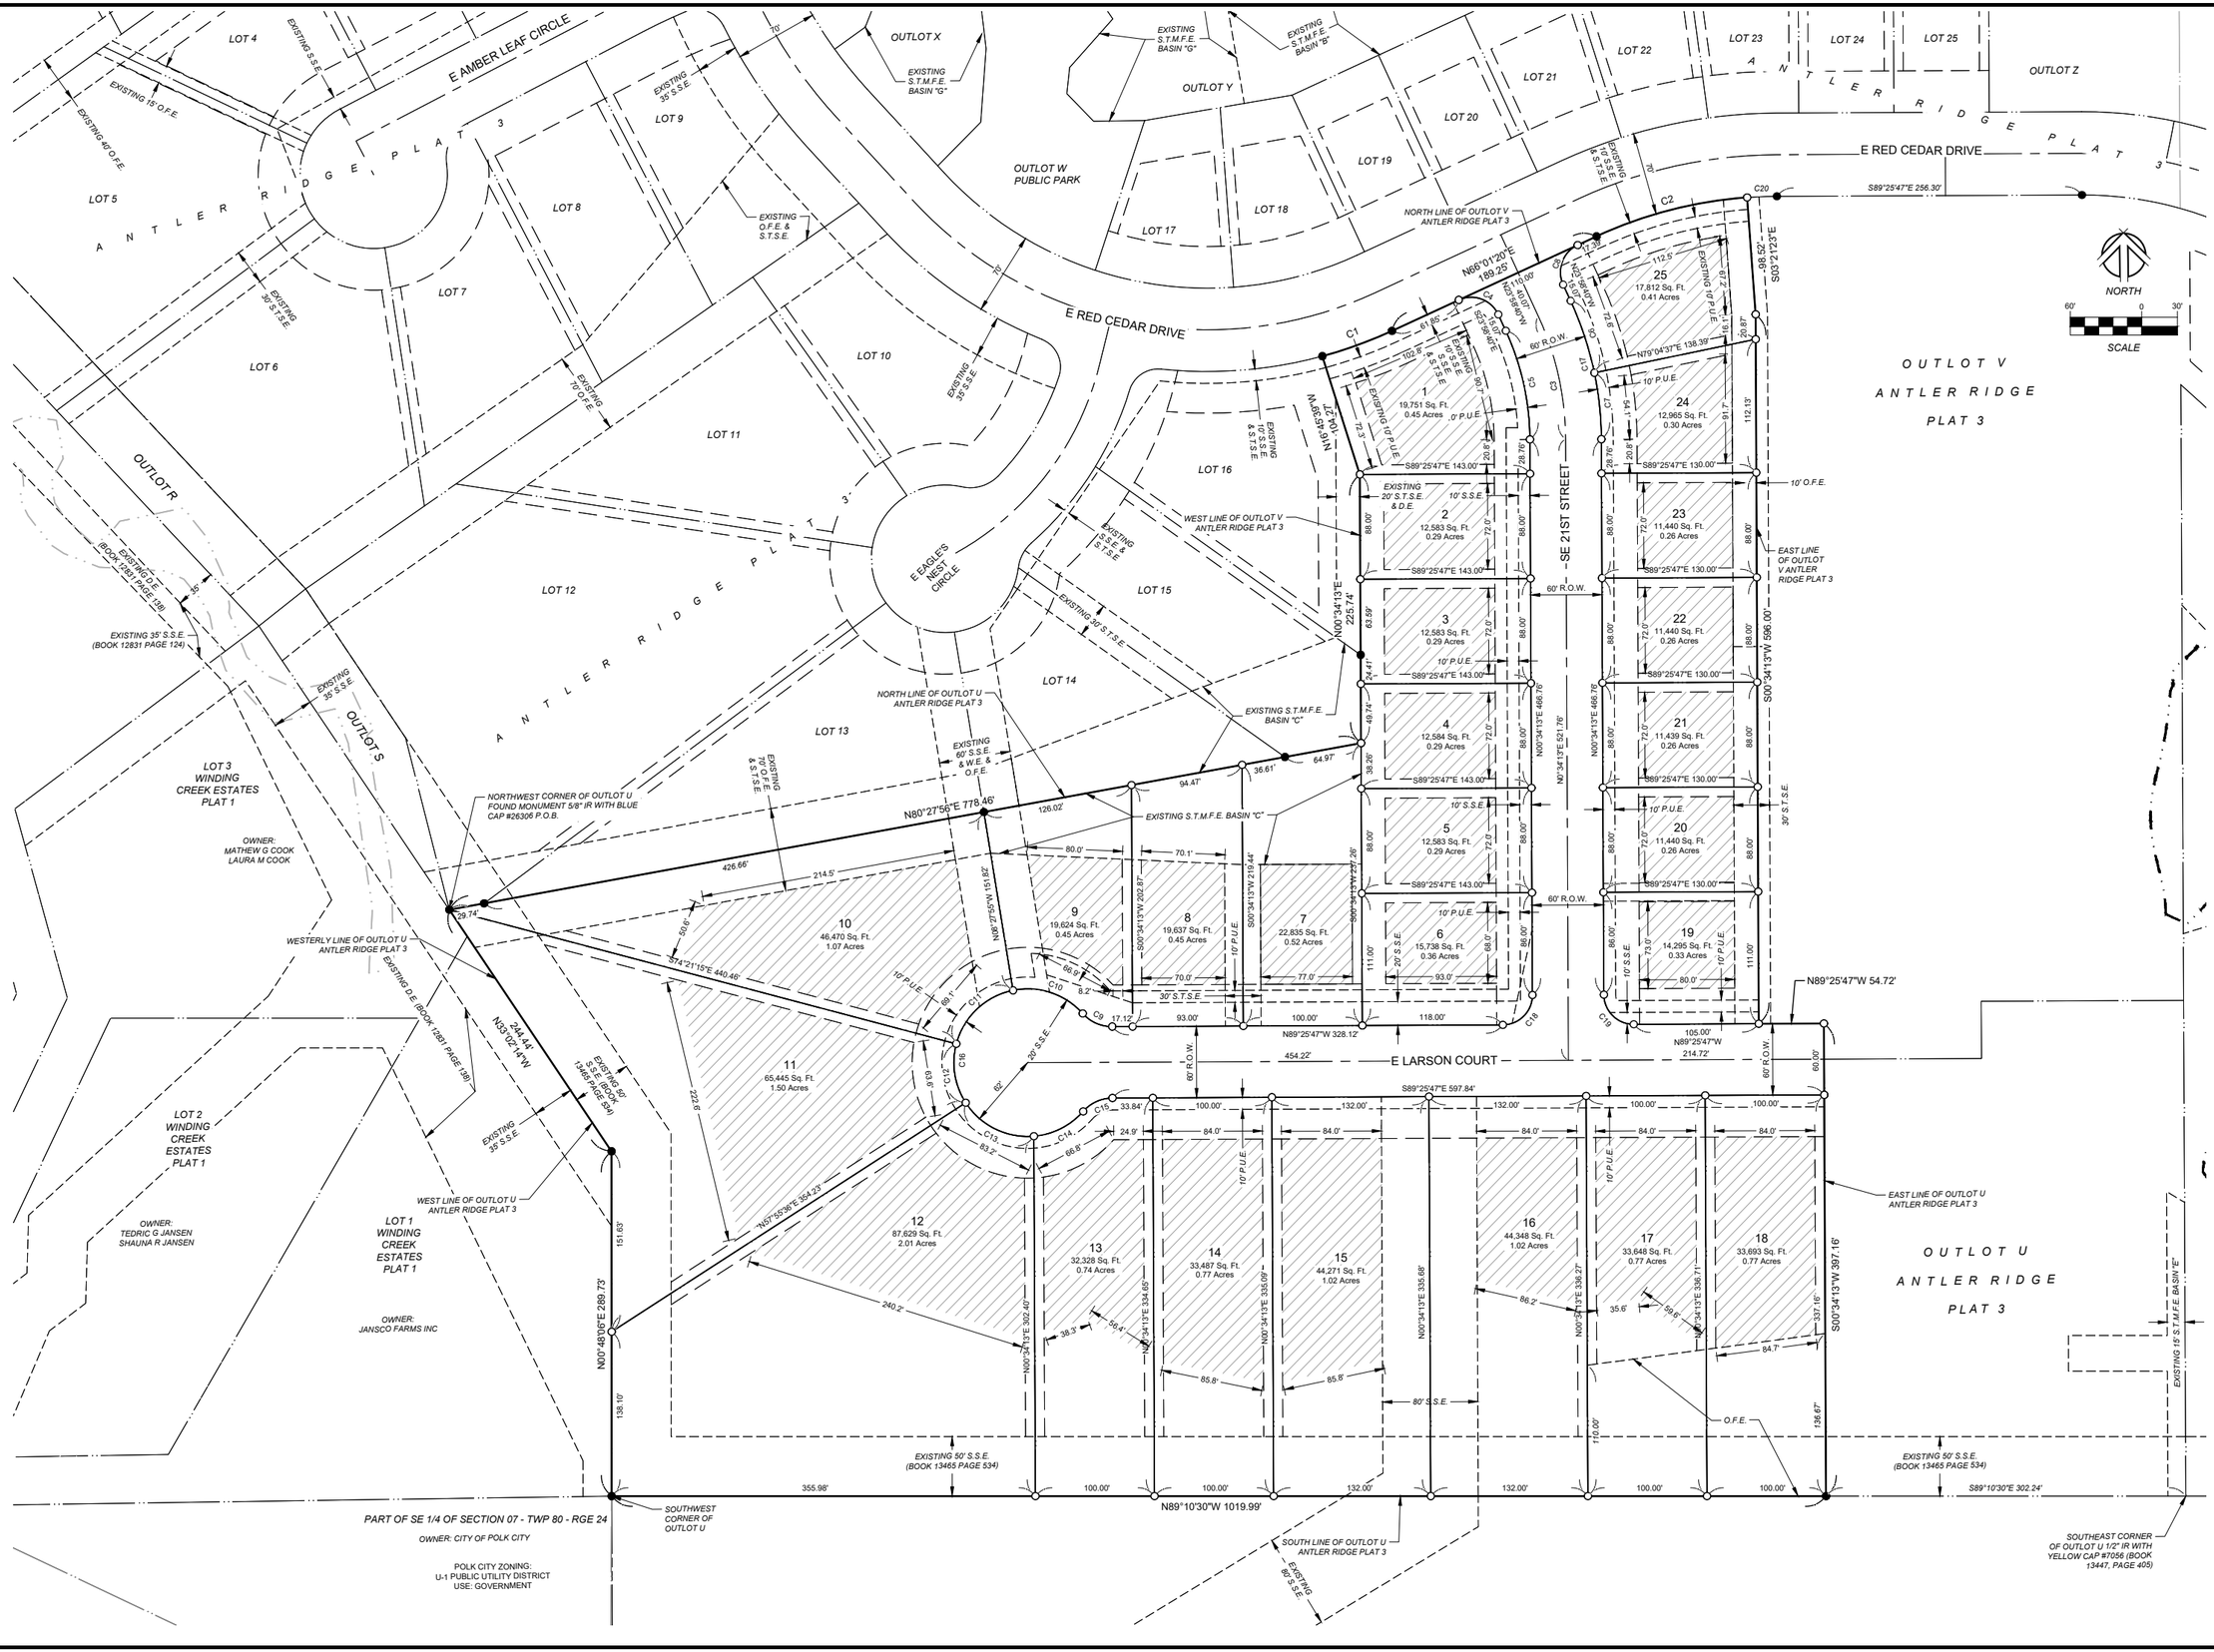
E AMBER LEAF CIRCLE
E RED CEDAR DRIVE
E EAGLE'S NEST CIRCLE
E LARSON COURT
SE 21ST STREET
ANTLER RIDGE PLAT 3
OUTLOT V ANTLER RIDGE PLAT 3
OUTLOT U ANTLER RIDGE PLAT 3
OUTLOT W PUBLIC PARK
OUTLOT X
OUTLOT Y
OUTLOT Z
OUTLOT R
OUTLOT S
LOT 1 WINDING CREEK ESTATES PLAT 1
LOT 2 WINDING CREEK ESTATES PLAT 1
LOT 3 WINDING CREEK ESTATES PLAT 1
OWNER: MATHEW G COOK LAURA M COOK
OWNER: TEDRIC G JANSEN SHAUNA R JANSEN
OWNER: JANSCO FARMS INC
OWNER: CITY OF POLK CITY
POLK CITY ZONING: U-1 PUBLIC UTILITY DISTRICT USE: GOVERNMENT
NORTHWEST CORNER OF OUTLOT U FOUND MONUMENT 5/8" IR WITH BLUE CAP #26306 P.O.B.
SOUTHWEST CORNER OF OUTLOT U
SOUTHEAST CORNER OF OUTLOT U 1/2" IR WITH YELLOW CAP #7056 (BOOK 13447, PAGE 405)
PART OF SE 1/4 OF SECTION 07 - TWP 80 - RGE 24
N80°27'56"E 778.46'
N89°10'30"W 1019.99'
S89°25'47"E 597.84'
S00°34'13"W 597.00'
S00°34'13"W 397.16'
N89°25'47"W 54.72'
S89°25'47"E 256.30'
S89°10'30"E 302.24'
N66°01'20"E 189.25'
N16°45'59"W 104.22'
N00°34'13"E 225.74'
N00°48'36"E 289.73'
N31°02'14"W 244.44'
N74°21'15"E 440.46'
N57°55'36"E 354.23'
S03°21'23"E 96.52'
NORTH LINE OF OUTLOT V ANTLER RIDGE PLAT 3
WEST LINE OF OUTLOT V ANTLER RIDGE PLAT 3
EAST LINE OF OUTLOT V ANTLER RIDGE PLAT 3
NORTH LINE OF OUTLOT U ANTLER RIDGE PLAT 3
WESTERLY LINE OF OUTLOT U ANTLER RIDGE PLAT 3
WEST LINE OF OUTLOT U ANTLER RIDGE PLAT 3
EAST LINE OF OUTLOT U ANTLER RIDGE PLAT 3
SOUTH LINE OF OUTLOT U ANTLER RIDGE PLAT 3
EXISTING S.T.M.F.E. BASIN "G"
EXISTING S.T.M.F.E. BASIN "B"
EXISTING S.T.M.F.E. BASIN "C"
EXISTING 15' O.F.E.
EXISTING 40' O.F.E.
EXISTING 35' S.S.E.
EXISTING 35' S.T.S.E.
EXISTING O.F.E. & S.T.S.E.
EXISTING 70' O.F.E.
EXISTING 30' S.S.E.
EXISTING 10' O.F.E.
EXISTING 35' S.S.E. (BOOK 12831 PAGE 124)
EXISTING O.E. (BOOK 12831 PAGE 139)
EXISTING 60' S.S.E. & W.E. & O.F.E.
EXISTING 70' O.F.E. & S.T.S.E.
EXISTING 30' S.T.S.E.
EXISTING 35' S.S.E. & S.T.S.E.
EXISTING 10' S.S.E. & S.T.S.E.
EXISTING 50' S.S.E. (BOOK 13465 PAGE 534)
EXISTING 50' S.S.E. (BOOK 13465 PAGE 534)
EXISTING 50' S.S.E. (BOOK 13465 PAGE 534)
EXISTING 85' S.S.E.
EXISTING 15' S.T.M.F.E. BASIN "E"
EXISTING 20' S.T.S.E. & D.E.
EXISTING 10' P.U.E.
EXISTING 30' S.S.E.
EXISTING 20' S.S.E.
EXISTING 10' S.S.E.
EXISTING 30' S.T.S.E.
EXISTING 35' S.S.E.
EXISTING 35' S.S.E.
EXISTING 35' S.T.S.E.
EXISTING 10' O.F.E.
EXISTING 10' S.S.E. & S.T.S.E.
EXISTING 10' S.T.S.E.
EXISTING 35' S.S.E. & S.T.S.E.
EXISTING 35' S.S.E. (BOOK 13465 PAGE 534)
EXISTING 35' S.S.E.
EXISTING 35' S.T.S.E.
EXISTING 30' S.S.E.
EXISTING 30' S.T.S.E.
EXISTING 10' O.F.E.
EXISTING 10' P.U.E.
EXISTING 10' P.U.E.
EXISTING 10' P.U